FEB 13 11 25 AM '76

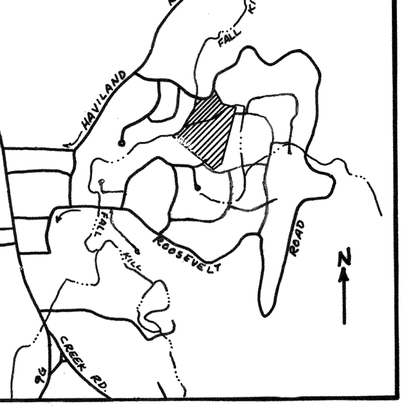

LOCATION MAP
SCALE — 1" = 2000'

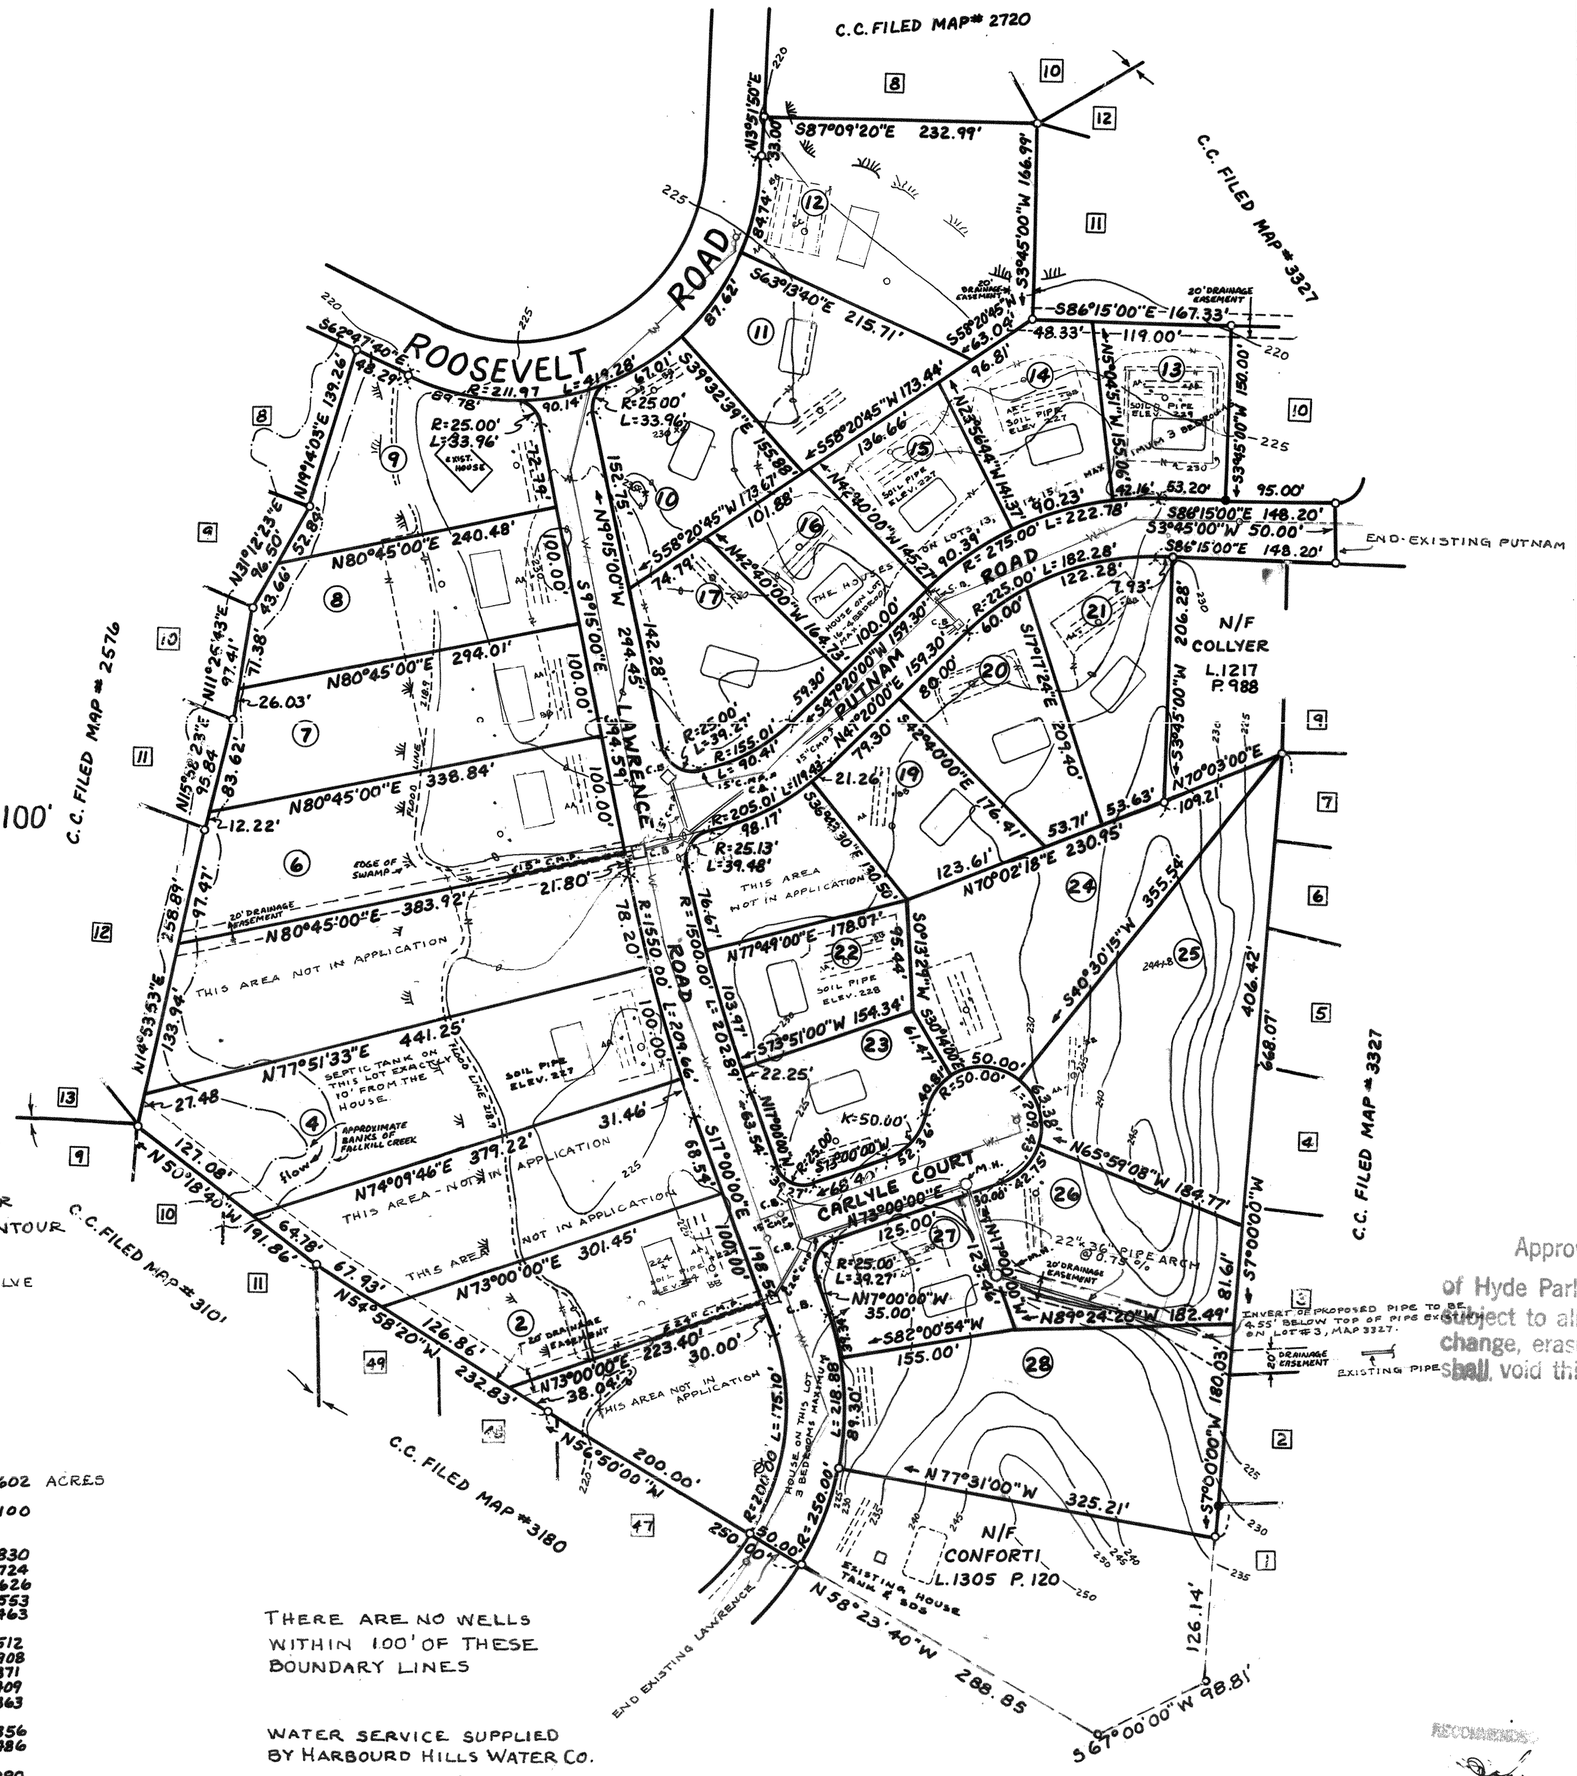
C.C. FILED MAP # 2720
C.C. FILED MAP # 3327
C.C. FILED MAP # 2576
C.C. FILED MAP # 3101
C.C. FILED MAP # 3180
ROOSEVELT ROAD
LAWRENCE ROAD
PUTNAM ROAD
CARLYLE COURT
END EXISTING PUTNAM
END EXISTING LAWRENCE
N/F COLLYER L.1217 P.988
N/F CONFORTI L.1305 P.120
THIS AREA NOT IN APPLICATION
SEPTIC TANK ON THIS LOT EXACTLY 10' FROM THE HOUSE.
APPROXIMATE BANKS OF FALLKILL CREEK
EDGE OF SWAMP
20' DRAINAGE EASEMENT
EXISTING PIPES
N 58°23'40"W 288.85
S 67°00'00"W 98.81'
N 77°31'00"W 325.21'
N 50°18'40"W 191.86'
N 54°58'20"W 232.83'
N 56°50'00"W 200.00'
N 77°51'33"E 441.25'
N 74°09'46"E 379.22'
N 73°00'00"E 301.45'
N 80°45'00"E 338.84'
N 80°45'00"E 294.01'
N 80°45'00"E 240.48'
N 70°02'18"E 230.95'
S 40°30'15"W 355.54'
N 65°59'08"W 184.77'
N 89°24'20"W 182.49'
S 87°09'20"E 232.99'
S 63°13'40"E 215.71'
S 39°32'39"E 155.89'
S 58°20'45"W 173.44'
S 86°15'00"E 167.33'
S 86°15'00"E 148.20'
S 33°45'00"W 50.00'
S 33°45'00"W 166.99'
S 33°45'00"W 150.00'
S 9°15'00"W 294.45'
S 9°15'00"W 194.59'
S 17°17'24"E 209.40'
S 36°43'30"E 130.50'
S 30°13'24"W 95.44'
S 17°00'00"E 198.54'
S 17°00'00"E 68.54'
S 17°00'00"E 100.00'
S 57°00'00"W 81.61'
S 57°00'00"W 180.03'
N 70°03'00"E 109.21'
N 70°03'00"E 206.28'
N 11°25'43"E 97.41'
N 19°14'03"E 139.26'
N 31°12'23"E 96.50'
N 14°53'53"E 133.94'
N 15°58'23"E 95.84'
N 62°47'40"E 48.29'
N 13°51'50"E 33.00'
N 23°58'44"W 141.37'
N 42°40'00"W 145.27'
N 42°40'00"W 164.13'
N 47°20'00"W 159.30'
N 47°20'00"E 159.30'
N 77°49'00"E 178.07'
N 73°00'00"W 125.00'
N 17°00'00"W 35.00'
S 82°00'54"W 155.00'
N 73°00'00"E 38.04'
N 73°00'00"E 223.40'
N 73°00'00"E 30.00'
N 73°00'00"E 125.00'
N 17°00'00"W 123.46'
