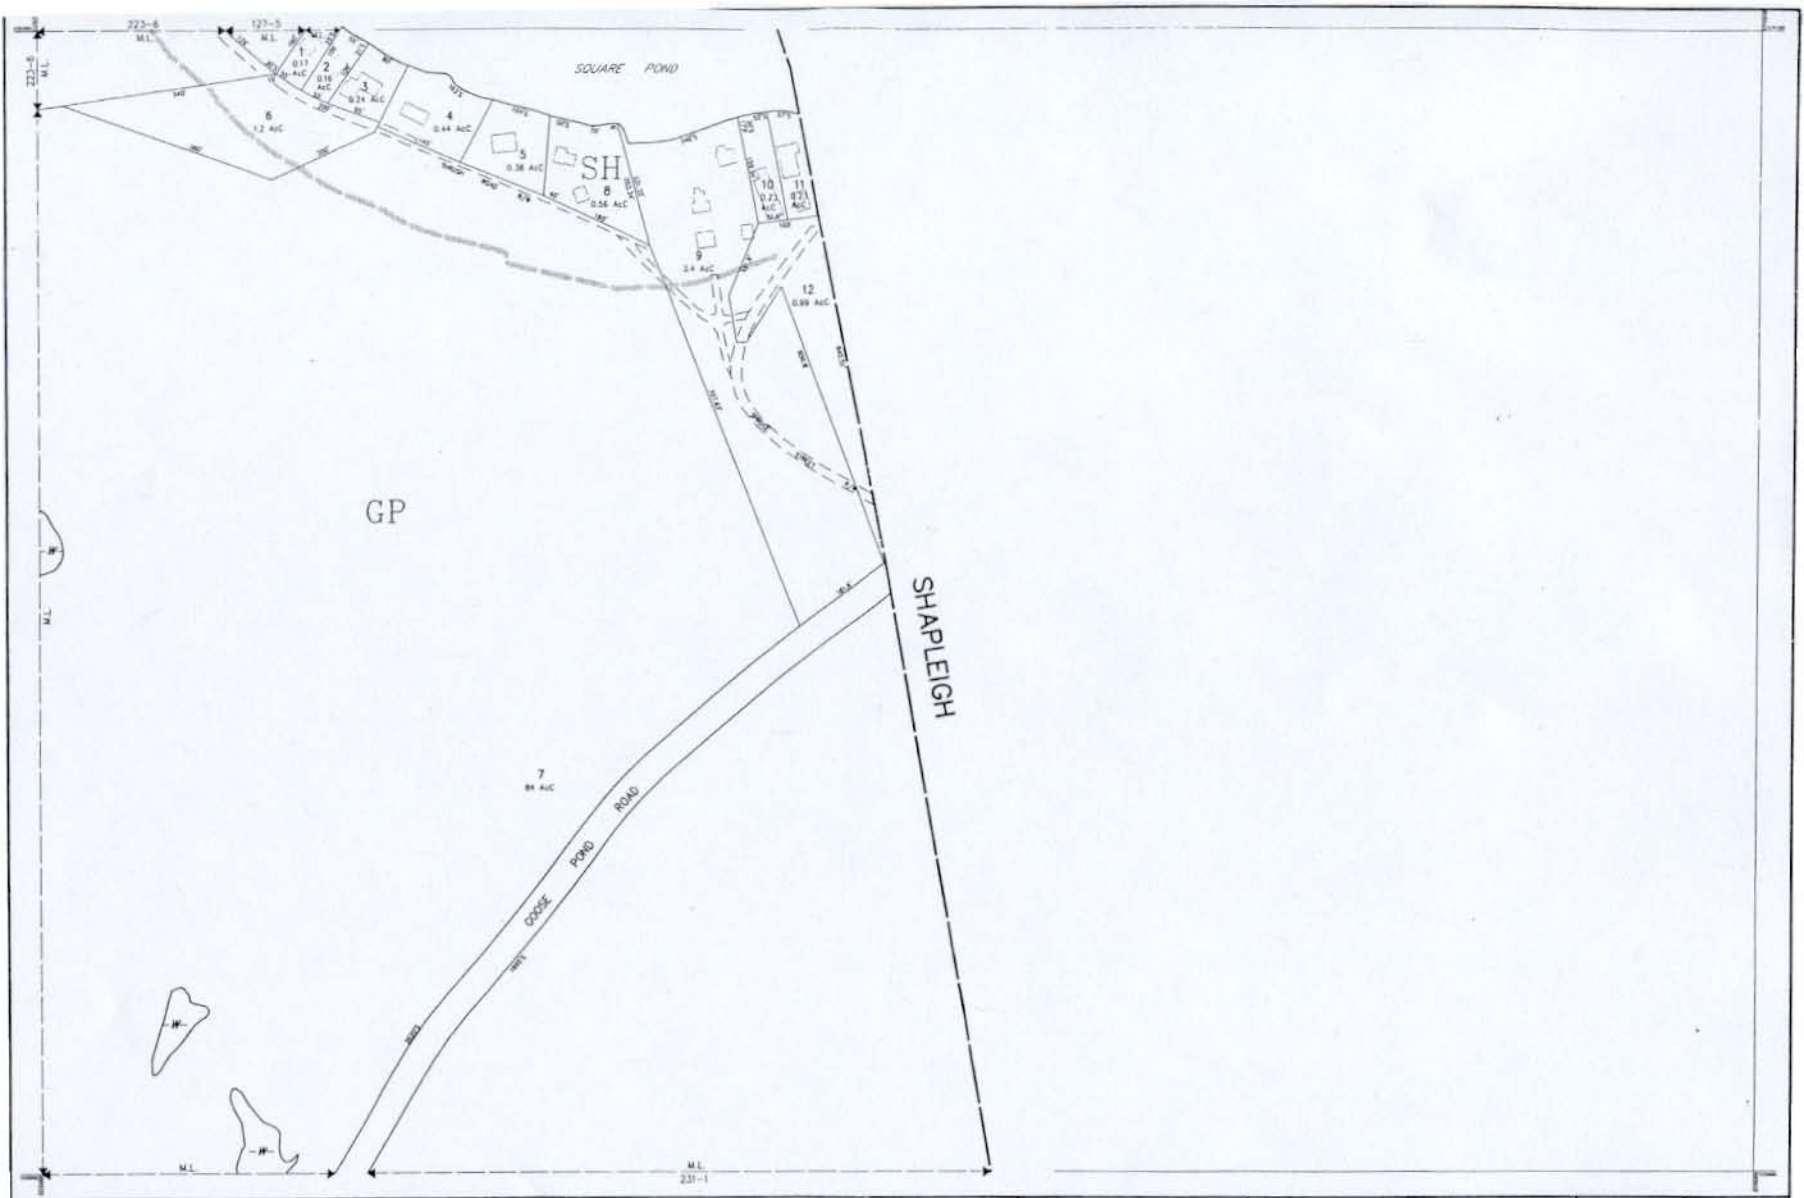

THIS MAP IS FOR ASSESSMENT PURPOSES. IT IS NOT VALID FOR LEGAL DESCRIPTION OR CONVEYANCE.

THE HORIZONTAL DATUM IS THE MAINE STATE PLANE COORDINATE SYSTEM, NAD 83.

PHOTOGRAPHY DATE: APRIL 20, 2004

COMPLETION DATE: APRIL, 2005

PRODUCED IN 2005 BY
CARTOGRAPHIC ASSOC. INC.
PROFESSIONAL GIS CONSULTANTS
MUNICIPAL MAPPING - GIS - PUBLIC WORKS INFORMATION MANAGEMENT
11 PLEASANT STREET, LITTLETON, NEW HAMPSHIRE 03561
(603)444-8188 - 1(800)320-4596 - FAX (603)444-1388 - WWW.CAI-INFO.COM

LEGEND

AREA SURVEYED	(%)	EXEMPT PROPERTY	(E)
AREA CALCULATED	Ac	SUBDIVISION LOT NO.	(S)
RECORD DIMENSION	100'	BUILD NO.	
SCALED DIMENSION	100'±	RIGHT OF WAY/ACCESS	
WATER LINE	M.L.	COMMON OWNERSHIP	
WATER		WETLANDS	

FEET SCALE 1" = 100' METERS

REVISED TO: JANUARY 1, 2005

PROPERTY MAPS

ACTON

MAINE

INDEX DIAGRAM

126	127	222
223		
230	231	

MAP NO. 128