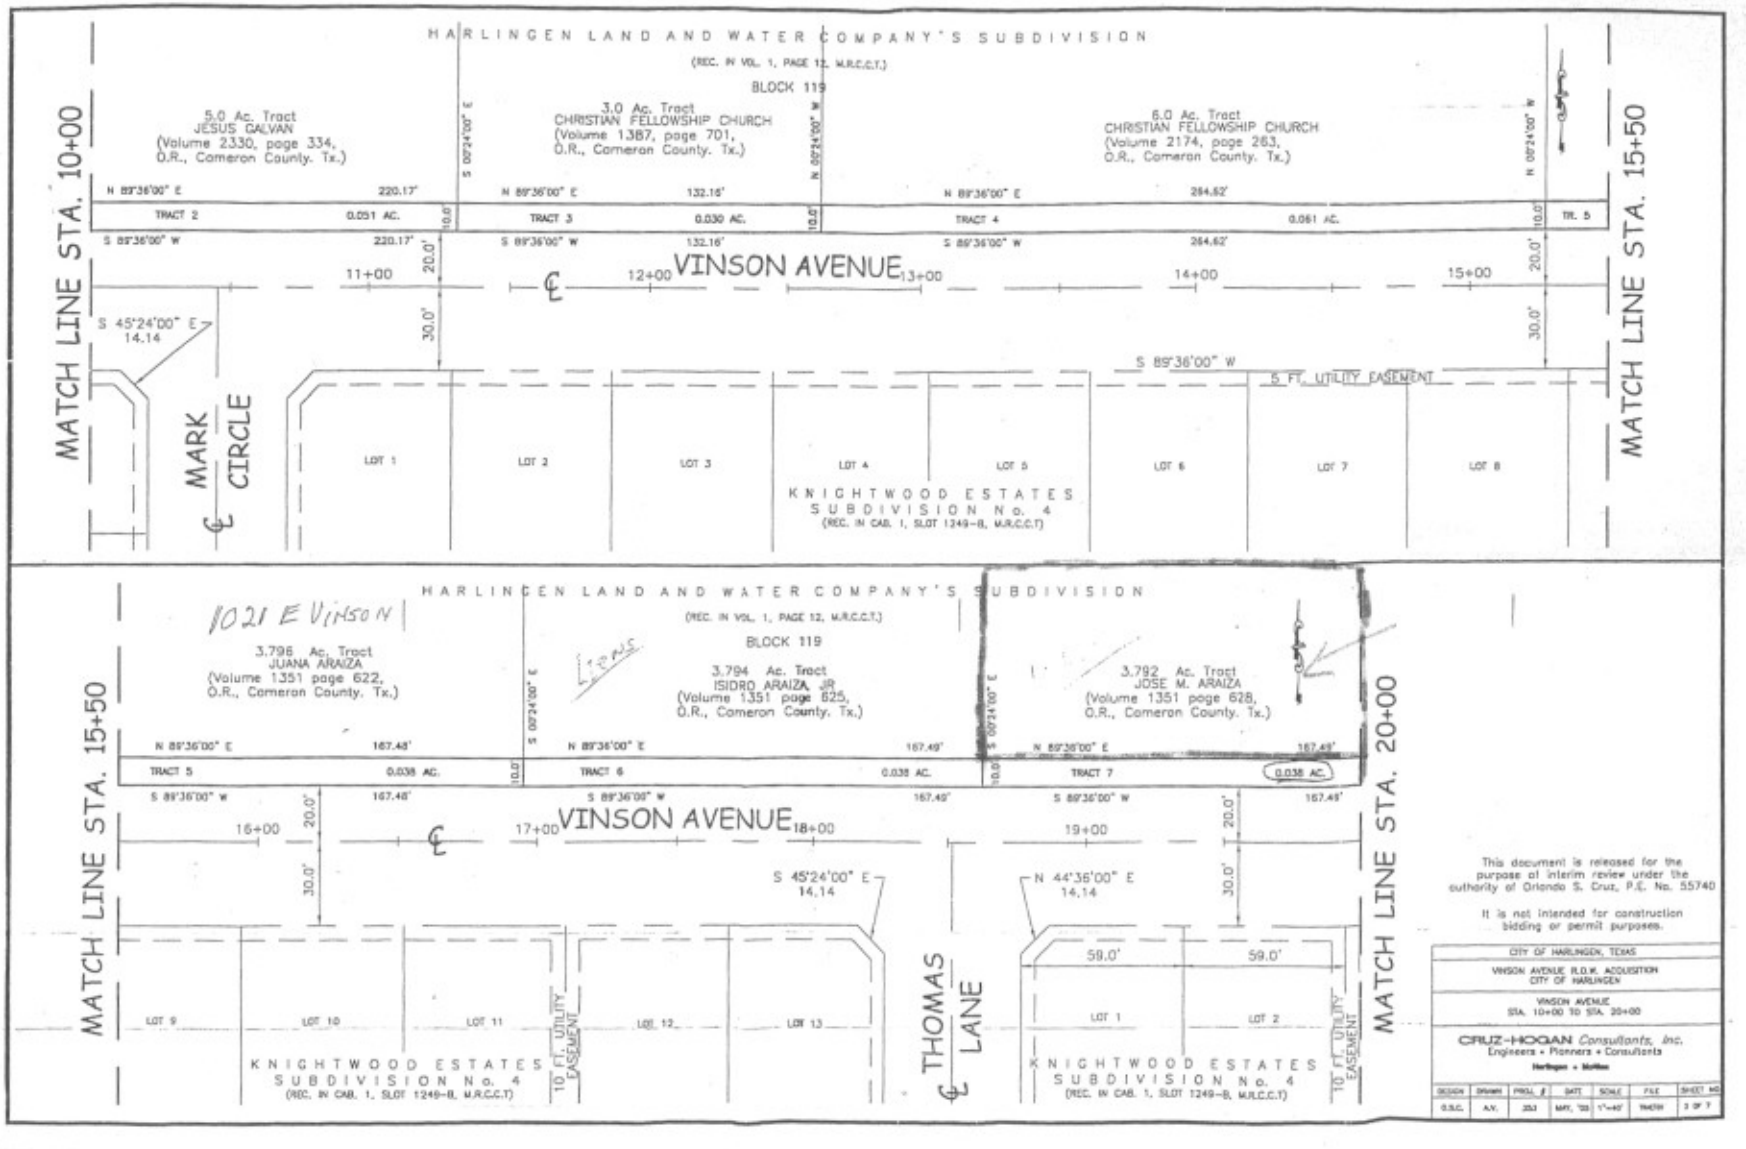
HARLINGEN LAND AND WATER COMPANY'S SUBDIVISION
(REC. IN VOL. 1, PAGE 12, M.R.C.C.T.)
BLOCK 119
5.0 Ac. Tract
JESUS GALVAN
(Volume 2330, page 334,
O.R., Cameron County. Tx.)
3.0 Ac. Tract
CHRISTIAN FELLOWSHIP CHURCH
(Volume 1387, page 701,
O.R., Cameron County. Tx.)
6.0 Ac. Tract
CHRISTIAN FELLOWSHIP CHURCH
(Volume 2174, page 263,
O.R., Cameron County. Tx.)
MATCH LINE STA. 10+00
MATCH LINE STA. 15+50
VINSON AVENUE
MARK CIRCLE
S 45°24'00" E
14.14
S 89°36'00" W
5 FT. UTILITY EASEMENT
LOT 1
LOT 2
LOT 3
LOT 4
LOT 5
LOT 6
LOT 7
LOT 8
KNIGHTWOOD ESTATES
SUBDIVISION No. 4
(REC. IN CAB. 1, SLOT 1249-B, M.R.C.C.T)
1021 E Vinson
3.796 Ac. Tract
JUANA ARAIZA
(Volume 1351 page 622,
O.R., Cameron County. Tx.)
3.794 Ac. Tract
ISIDRO ARAIZA, JR
(Volume 1351 page 625,
O.R., Cameron County. Tx.)
3.792 Ac. Tract
JOSE M. ARAIZA
(Volume 1351 page 628,
O.R., Cameron County. Tx.)
MATCH LINE STA. 15+50
MATCH LINE STA. 20+00
VINSON AVENUE
THOMAS LANE
S 45°24'00" E
14.14
N 44°36'00" E
14.14
10 FT. UTILITY EASEMENT
This document is released for the purpose of interim review under the authority of Orlando S. Cruz, P.E. No. 55740
It is not intended for construction bidding or permit purposes.
CITY OF HARLINGEN, TEXAS
VINSON AVENUE R.O.W. ACQUISITION
CITY OF HARLINGEN
VINSON AVENUE
STA. 10+00 TO STA. 20+00
CRUZ-HOGAN Consultants, Inc.
Engineers • Planners • Consultants
Harlingen • Mathis
DESIGN
DRAWN
PROJ. #
DATE
SCALE
FILE
SHEET NO.
O.S.C.
A.V.
MAY, '00
1"=40'
TRACTS
2 OF 7