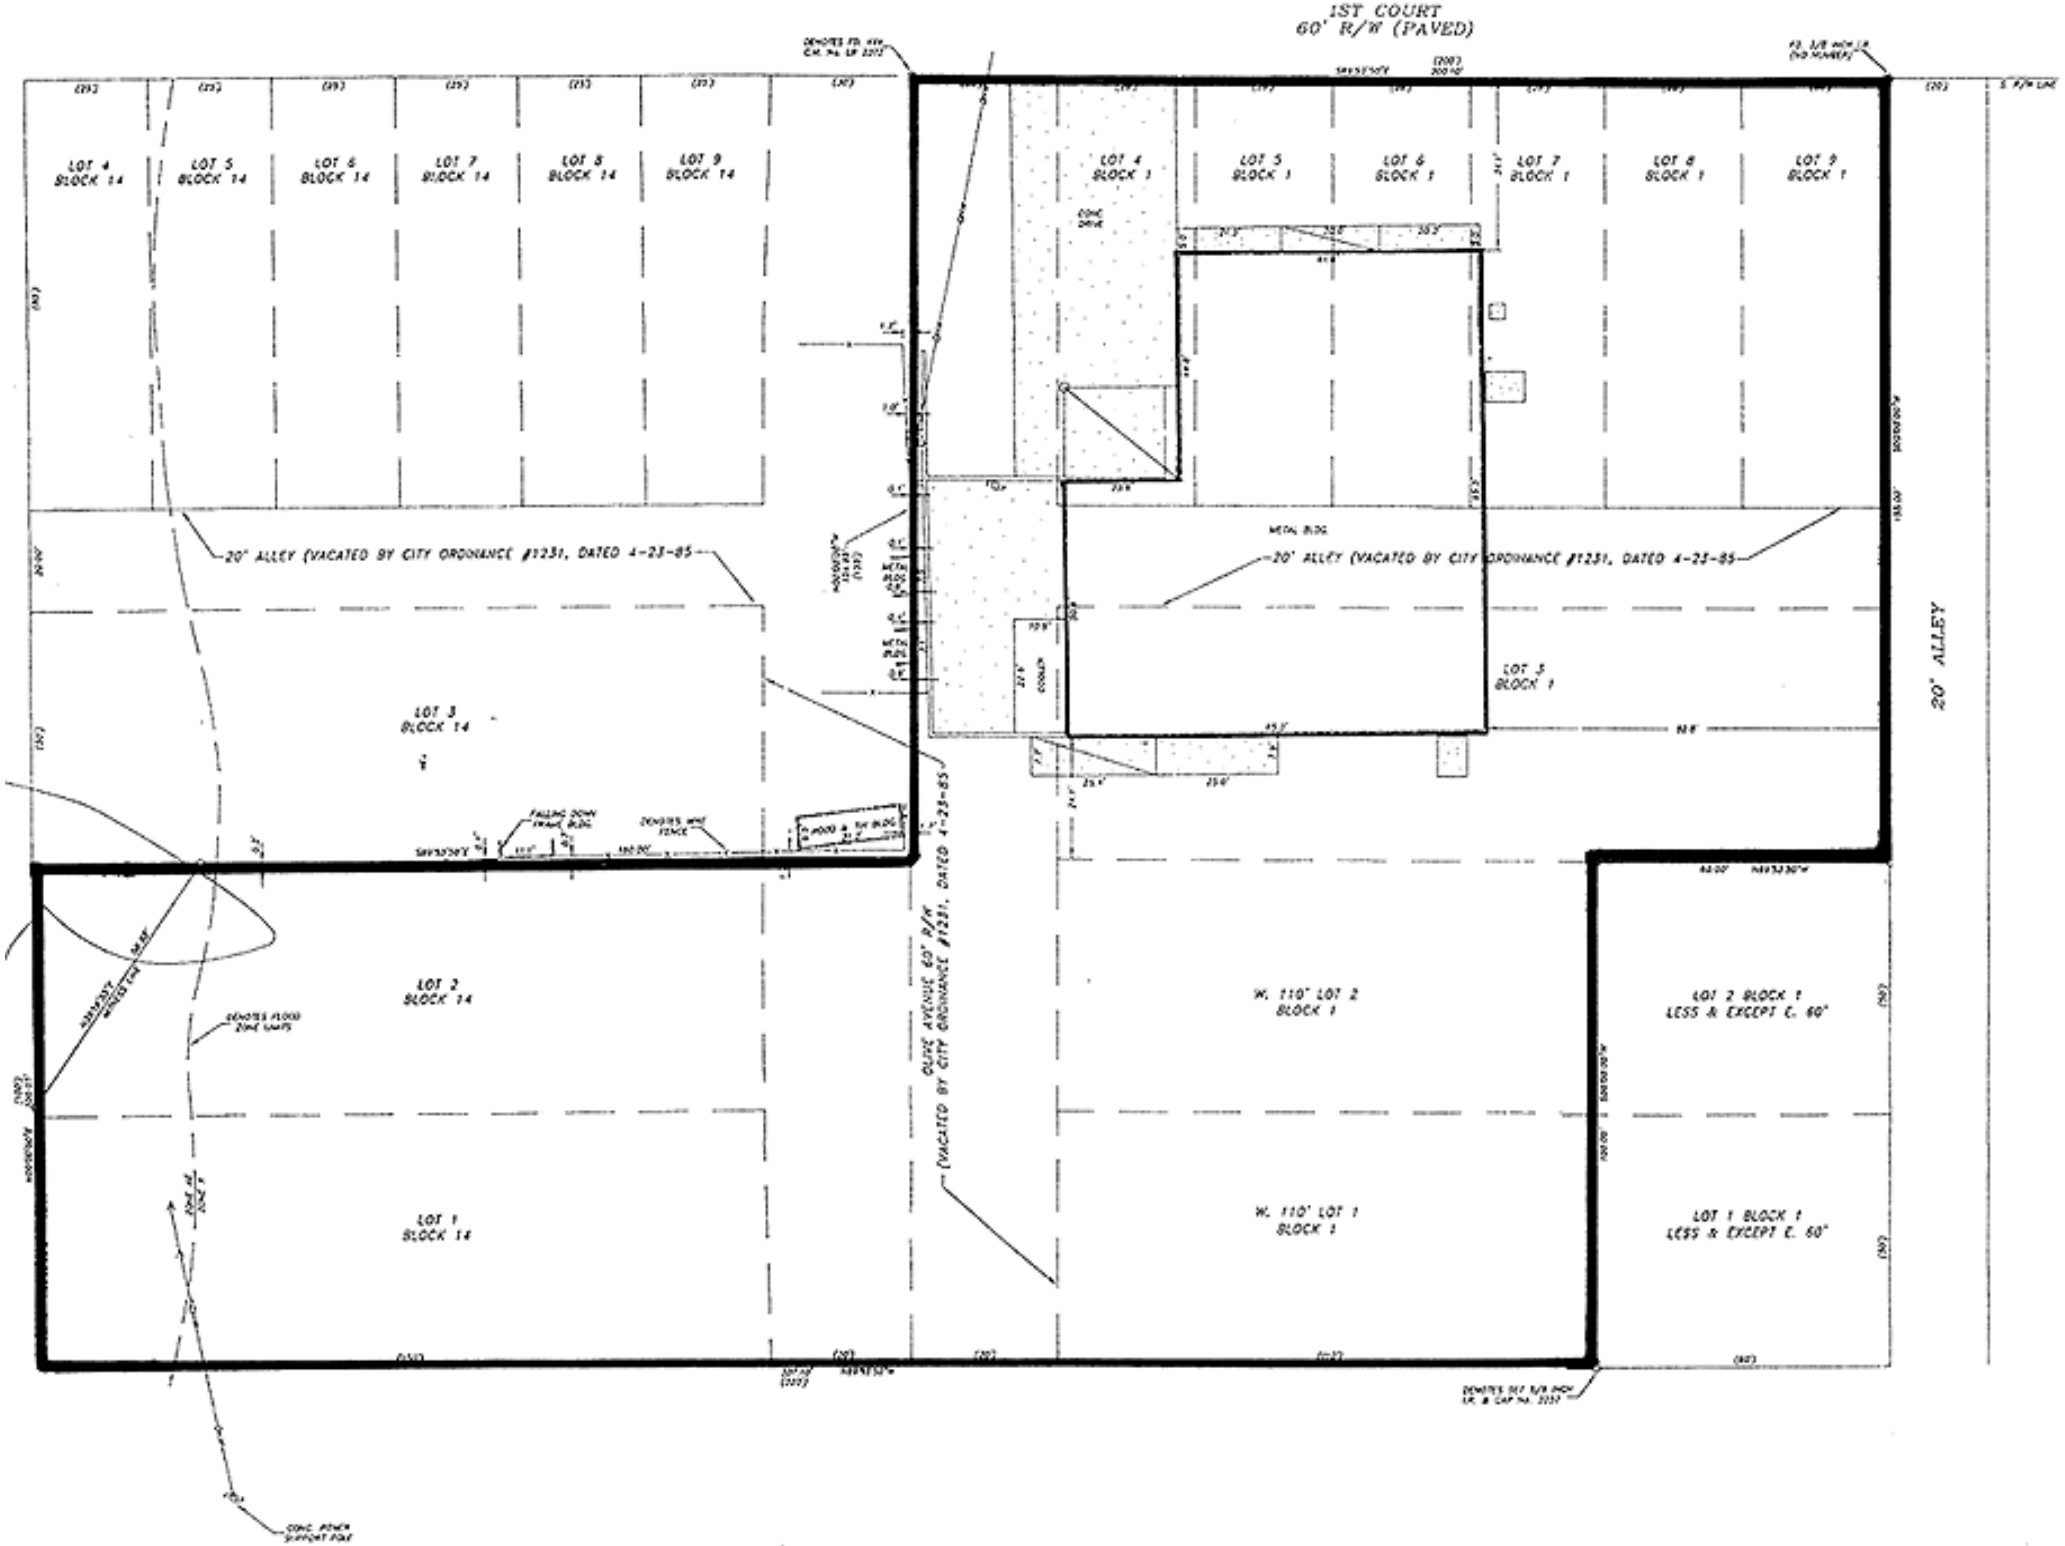
1ST COURT
60' R/W (PAVED)
LOT 4 BLOCK 14
LOT 5 BLOCK 14
LOT 6 BLOCK 14
LOT 7 BLOCK 14
LOT 8 BLOCK 14
LOT 9 BLOCK 14
LOT 4 BLOCK 1
LOT 5 BLOCK 1
LOT 6 BLOCK 1
LOT 7 BLOCK 1
LOT 8 BLOCK 1
LOT 9 BLOCK 1
CONC DRIVE
METAL BLDG
20' ALLEY (VACATED BY CITY ORDINANCE #1231, DATED 4-23-85
20' ALLEY (VACATED BY CITY ORDINANCE #1231, DATED 4-23-85
LOT 3 BLOCK 14
LOT 3 BLOCK 1
COOLER
FALLING DOWN FRAME BLDG
DENOTES WIRE FENCE
LOT 2 BLOCK 14
LOT 1 BLOCK 14
DENOTES FLOOD ZONE LIMITS
OLIVE AVENUE 60' R/W (VACATED BY CITY ORDINANCE #1231, DATED 4-23-85)
W. 110' LOT 2 BLOCK 1
W. 110' LOT 1 BLOCK 1
LOT 2 BLOCK 1 LESS & EXCEPT E. 60'
LOT 1 BLOCK 1 LESS & EXCEPT E. 60'
20' ALLEY
CONC. POWER SUPPORT POLE