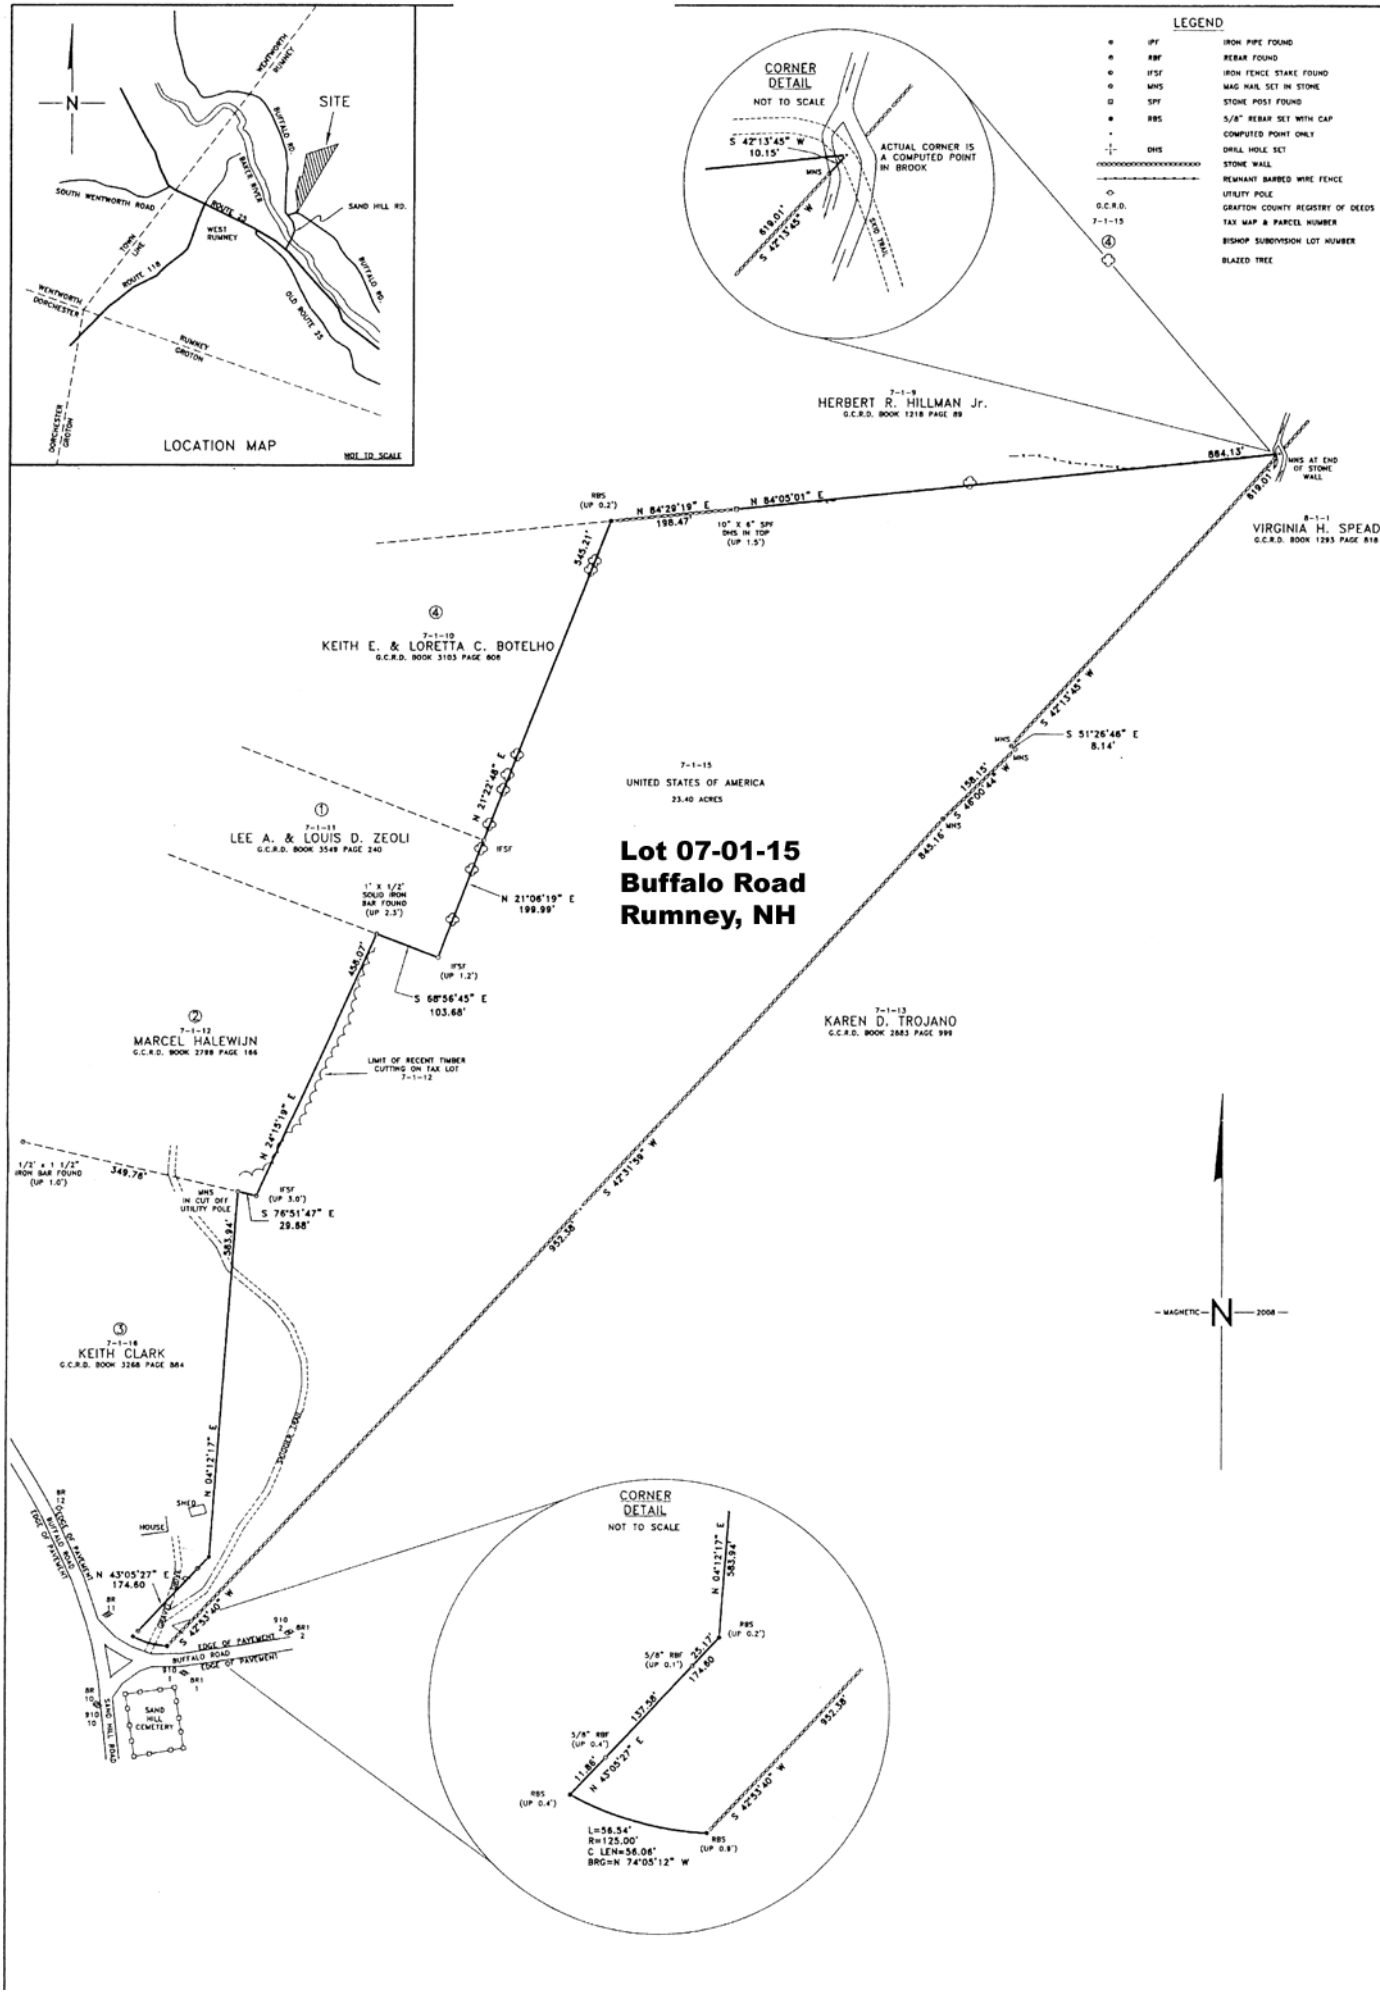
LOCATION MAP
NOT TO SCALE
SITE
SOUTH WENTWORTH ROAD
WEST RUMNEY
SAND HILL RD.
BUFFALO RD.
ROUTE 113
ROUTE 110
OLD ROUTE 25
WENTWORTH DORCHESTER
RUMNEY GROTON
DORCHESTER GROTON
LEGEND
IPF IRON PIPE FOUND
RBF REBAR FOUND
IFSF IRON FENCE STAKE FOUND
MNS MAG NAIL SET IN STONE
SPF STONE POST FOUND
RBS 5/8" REBAR SET WITH CAP
COMPUTED POINT ONLY
DHS DRILL HOLE SET
STONE WALL
REMNANT BARBED WIRE FENCE
UTILITY POLE
G.C.R.D. GRAFTON COUNTY REGISTRY OF DEEDS
7-1-15 TAX MAP & PARCEL NUMBER
BISHOP SUBDIVISION LOT NUMBER
BLAZED TREE
CORNER DETAIL
NOT TO SCALE
S 42°13'45" W 10.15'
ACTUAL CORNER IS A COMPUTED POINT IN BROOK
618.01'
S 42°13'45" W
7-1-9
HERBERT R. HILLMAN Jr.
G.C.R.D. BOOK 1218 PAGE 89
884.13'
MNS AT END OF STONE WALL
8-1-1
VIRGINIA H. SPEAD
G.C.R.D. BOOK 1293 PAGE 818
RBS (UP 0.2')
N 84°29'19" E 198.47'
N 84°05'01" E
10" X 6" SPF DHS IN TOP (UP 1.5')
545.21'
7-1-10
KEITH E. & LORETTA C. BOTELHO
G.C.R.D. BOOK 3103 PAGE 808
N 21°22'48" E
7-1-11
LEE A. & LOUIS D. ZEOLI
G.C.R.D. BOOK 3549 PAGE 240
IFSF
1" X 1/2" SOLID IRON BAR FOUND (UP 2.3')
N 21°06'19" E 199.99'
IFSF (UP 1.2')
S 68°56'45" E 103.68'
456.07'
7-1-12
MARCEL HALEWIJN
G.C.R.D. BOOK 2788 PAGE 186
LIMIT OF RECENT TIMBER CUTTING ON TAX LOT 7-1-12
N 24°15'19" E
1/2" x 1 1/2" IRON BAR FOUND (UP 1.0')
349.78'
MNS IN CUT OFF UTILITY POLE
IFSF (UP 3.0')
S 76°51'47" E 29.88'
583.94'
7-1-15
UNITED STATES OF AMERICA
23.40 ACRES
Lot 07-01-15
Buffalo Road
Rumney, NH
7-1-13
KAREN D. TROJANO
G.C.R.D. BOOK 2863 PAGE 999
S 42°13'45" W
S 51°26'46" E 8.14'
158.15'
S 46°00'44" W
845.16'
S 42°31'56" W
952.38'
7-1-16
KEITH CLARK
G.C.R.D. BOOK 3268 PAGE 884
N 04°12'17" E
SHED
HOUSE
N 43°05'27" E 174.60
S 42°53'40" W
EDGE OF PAVEMENT
BUFFALO ROAD
SAND HILL CEMETERY
SAND HILL ROAD
MAGNETIC N 2008
CORNER DETAIL
NOT TO SCALE
N 04°12'17" E 583.94'
RBS (UP 0.2')
5/8" RBF (UP 0.1')
25.13'
174.60
137.58'
5/8" RBF (UP 0.4')
11.88'
N 43°05'27" E
952.38'
S 42°53'40" W
RBS (UP 0.4')
RBS (UP 0.8')
L=56.54'
R=125.00'
C LEN=56.06'
BRG=N 74°05'12" W