CONSULTING ENGINEERING
COMMUNITY PLANNING
FEASIBILITY STUDIES
SUBDIVISION DESIGN
HIGHWAY DESIGN
CONSTRUCTION INSPECTION
LAND SURVEYING
CONTROL SURVEYS
CONSTRUCTION STAKING
TOPOGRAPHIC SURVEYS

STULTS AND ASSOCIATES, INC.
ENGINEERS - SURVEYORS

FRANKLIN D. STULTS
H. EDWARD SNODGRASS

67 N. SANDUSKY ST.
DELAWARE, OHIO 43015
PHONE (614) 363-6792
(614) 369-4124
COLS. (614) 436-5238
MARION (614) 387-9180

PLAT OF SURVEY
DARBY TWP. UNION CO. O.
PT. OF V.M.S 2671

LAND OWNED BY: HELEN K. SNIDER
D.B. 281 - PG 258

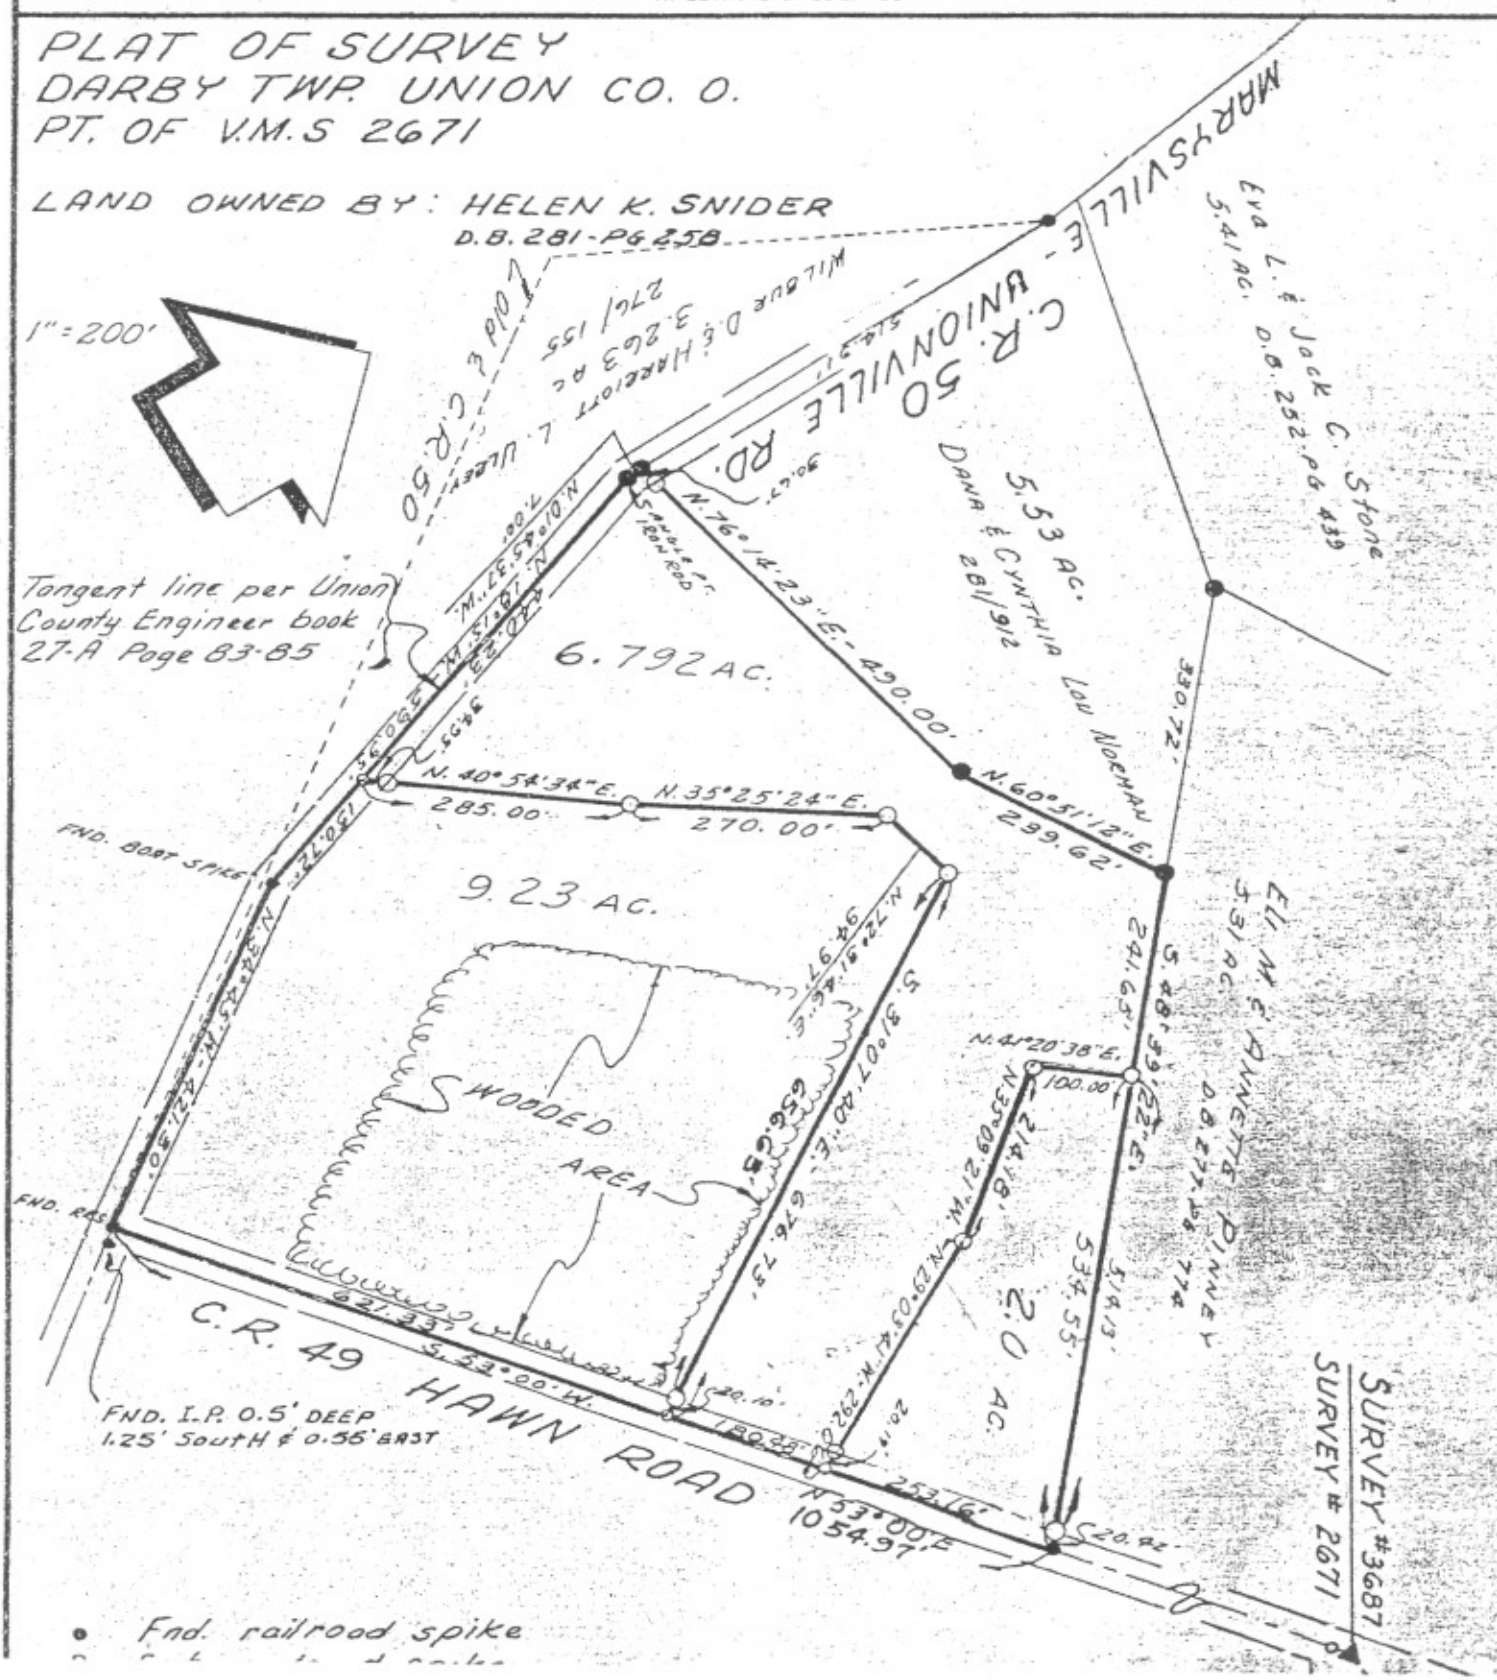

• Fnd. railroad spike

ArcIMS HTML Viewer Map

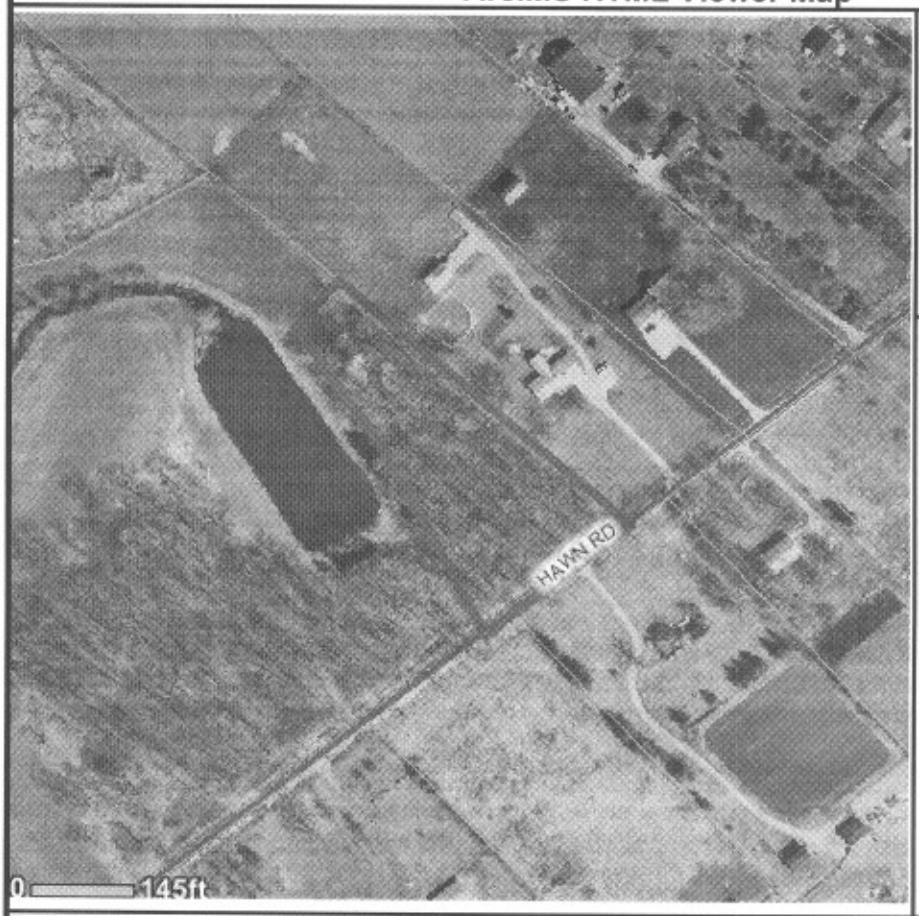

Legend

- Highlighted Feature
- parcels
- Municipalities
- Township
- roads
- union_2009

The information contained within this printed map was prepared to assist in the appraisal of real property for tax purposes. Map features and related data may not reflect most recent changes. Union County assumes no legal responsibility or liability for the information contained within this printed map. Users noting errors or omissions are encouraged to contact the Union County Auditor (937-645-3003) or the Union County Engineer (937-645-3018), or send e-mail to maps@co.union.oh.us.